



**COMHAIRLE CONTAE
CHEATHARLACH**
CARLOW COUNTY COUNCIL

**SECTION 75 ROADS ACT 1993
S.I. No. 119/1994 ROADS REGULATIONS 1994**

**TEMPORARY CLOSURE OF ROADS
NOTICE OF DECISION**

Carlow County Council having given the required notice intend to temporarily close the road listed hereunder to facilitate Shareridge Utilities Ltd in carrying out essential water works.

Road to be Closed:

R726 between its junctions from the L6113 to the R418 Killerig Cross

Revised Dates of Closure:

13th October 2026 – 30th October 2026

Times of Closure:

From: 19:00 hrs

To: 06:00 hrs (daily)

Diversions and Alternative Routes will be signposted. Maps of the above routes are available to view on our website at www.carlow.ie under Statutory Notices.

Padraig O’Gorman,
Director of Services

**ALT 75 D’ACHT NA mBÓITHRE, 1993
I.R. Uimh. 119/1994 RIALACHÁIN NA mBÓITHRE, 1994**

**DÚNADH SEALADACH BÓITHRE
FÓGRA CINNIDH**

I ndiaidh do Chomhairle Contae Cheatharlach fógra a thabhairt faoina rún an bóthar a luaitear thíos a dhúnadh go sealadach chun cur ar chumas Shareridge Utilities Ltd. oibreacha uisce riachtanacha a dhéanamh.

Bóthar le Dúnadh:

An R726 idir a n-acomhail ón L6113 go dtí Crosaire Chill Dheirge an R418

Na Dátaí athbhreithnithe ar a mbeidh an Bóthar Dúnta:

13 Deireadh Fómhair 2026 – 30 Deireadh Fómhair 2026

Uaireanta Dúnta:

Ó:19:00 uair Go: 06:00 uair
(gach lá)

Cuirfear comharthaíocht ar fáil maidir le hAtreoruithe agus Bealaí Malartacha. Tá léarscáileanna de na bealaí sin thuas ar fáil ar ár suíomh gréasáin ag www.carlow.ie faoi Fhógraí Reachtúla.

**Pádraig O’Gorman,
Stiúrthóir Seirbhísí**

CHAPTER 8 - ROAD LEVEL 2(i) 80km/h

Design Parameters	TYPE A ≥12 hours ≤16 mins	TYPE B ≤12 hours ≤2 mins	TYPE C ≤16 mins
Advancing Speed (mm)	600	-	-
Slip Size (mm)	500	50	50
Slip Velocity (m/s)	4	3	3
No. of Slips	4	3	-
Cumulative Distance (m)	400	350	-
Distance between Advances	-	-	-
Warning Signs (m)	120	120	-
Leans	1 Taper	-	-
Leans Taper Rate	1 in 40	1 in 40	-
Hard Shoulder Taper Rate	-	-	-
Crown Height (mm)	750	750	-
Taper Spacing (m)	3	3	-
Longitudinal Spacing (m)	3	12	-
Lapels (field area only)	-	-	-
Taper Spacing (m)	6	6	-
Longitudinal Spacing (m)	24	24	-
Safety Zones	-	-	-
Longitudinal (m)	45	45	-
Lateral (m)	1.2	1.2	-
Leans (pitch/roll)	-	-	-
Lane Width (m)	3	3	-

Notes:

A. 15. Any required or required traffic-controlled signals will come at the discretion of the City Engineer. The City Engineer will determine the appropriate location of the signals and the location of the traffic signals. The City Engineer will determine the location of the traffic signals and the location of the traffic signals.

KEY:

- | | |
|---|--------------------------|
|  | ROAD CONE |
|  | SIGN MARKER |
|  | WORKS AREA |
|  | LONGITUDINAL SAFETY ZONE |
|  | LATERAL SAFETY ZONE |
|  | EXCLUSION ZONE |

SITE SPECIFIC DRAWING NOTES:

- ROAD CLOSURE POINT AT THE JUNCTION OF THE R726 & R418
- HARD SHOULDER/STRIP CLOSURE REQUIRED ON THE NORTHEAST R418
- LONGITUDINAL SAFETY ZONE OF 45m TO BE PROVIDED ON THE NORTHBOUND CARRIAGEWAY PRIOR TO THE ROAD CLOSURE
- TO BE READ IN CONJUNCTION WITH FULL SUITE OF DRAWINGS ISSUED FOR PHASES 1&2 CLOSURE

	REV:	DESCRIPTION:	BY:	DATE:

21/050 FRAMEWORK

**TITLE: R726 ROAD CLOSURE PHASES 1&2
ROAD CLOSURE - DETAIL E**

DRAWING NO.:

26862614-TM-DR-0001e	REVISION:	0	CATEGORY:	PLANNING	DATE:	21/01/2026
	PROGRAM:	NW	CHECKED:	BO	SCALE AT A3:	NTS



NOTES:

- A) ALL INFORMATION CONTAINED IN THIS TITM DRAWING SHOULD BE CHECKED AGAINST THE EXISTING ROAD CEMENTERY TO ENSURE THAT THE TRAFFIC MANAGEMENT DRAWINGS IS AS PER CURRENT CONDITIONS.
- B) THE CONTRACTOR IS REQUIRED TO HAVE CARRIED OUT DYNAMIC ON-SITE RISK ASSESSMENT PRIOR TO THE INSTALLATION OF THIS TRAFFIC DRAWING TO ENSURE THAT THE CONDITIONS REFLECT THOSE CONSIDERED FOR THE DESIGN.
- C) ALL WORKS ARE TO BE CARRIED OUT IN ACCORDANCE WITH GOVERNING BODY AND LOCAL AUTHORITY REQUIREMENTS AND BE INCLUDED IN THE SAFETY & HEALTH PLAN FOR THE PROJECT. THE CONTRACTOR SHALL BE RESPONSIBLE FOR THE PROVISION OF THIS CHAPTER 8 OF THE TRAFFIC SIGNAGE AND TEMPLATES TRAFFIC SIGNAGE AND TEMPLATES SONS FOR ROADWORKS 2019 FOR LANE, 2 ROADWAYS 101, AND AS SUCH IS NOT INTENDED TO BE LIAID ON ANY OTHER CLASSIFICATION OF ROAD.
- D) THE CONTRACTOR SHALL BE RESPONSIBLE FOR THE PROVISION OF THE LOCATION, PROJECT TYPE AND GEOMETRY OF THE ROAD OF WHICH IS REQUESTED.

- F) THIS TTM DRAWING WAS GENERATED AS PER THE PARAMETERS SET OUT IN CHAPTER 4 OF THE TRAFFIC SIGNALS MANUAL. TEMPORARY TRAFFIC CONTROL (TTC) DRAWINGS ARE ONLY FOR USE IN EMERGENCY SITUATIONS AND AS SUCH ARE NOT INTENDED TO BE USED FOR ANY OTHER CATEGORY OF ROAD.**
- G) ANY REPRODUCTION OR COPYING OF THIS DOCUMENT IS PROHIBITED.**
- H) THIS TTM DRAWING IS ONLY TO BE INSTALLED WHEN TRAFFIC COUNTS HAVE BEEN MONITORED AND RESULT IN THE APPROPRIATE LIMITS SET OUT IN CHAPTER 4.**
- I) THE DESIGNER ACCEPTS NO RESPONSIBILITY FOR THE RESULTS OBTAINED FROM THE USE OF THIS TTM DRAWING. THE DESIGNER'S LIABILITY IS LIMITED TO THE DESIGN GUIDANCE AND TTM OPERATION GUIDANCE HAVE NOT BEEN ADHERED TO IN THEIR ENTIRETY.**
- J) ANY ALTERATION OTHER THAN BY THE DESIGNER REDUCES THE TTM DRAWING AND INFORMATION HEREIN VOID.**



CHAPTER 8 - ROAD LEVEL 2(j) 80km/h

Design Parameters	TYPE A x 1/2 in. Advances	TYPE B x 1/2 in. Warning Signs	TYPE C x 1/2 in. -45 mm
Sign Size (mm)	600	600	600
Sign Width (mm)	600	600	600
No. of Signs	4	3	-
Cumulative Distance (m)	450	360	-
Distance Between Advances	-	-	-
Warning Signs (m)	120	120	-
Taper			
Lane Taper Rate	1 in 40	1 in 40	-
Hard Shoulder Taper Rate	-	-	-
Cones			
Cone Height (mm)	750	750	-
Taper Spacing (m)	5	3	-
Longitudinal Spacing (m)	12	12	-
Lamps (all red, no. x 4)	6	6	-
Sign Spacing (m)	24	24	-
Longitudinal Spacing (m)	-	-	-
Safety Zones			
Longitudinal (m)	45	45	-
Lateral (m)	1.2	1.2	-
Lanes (minimum)	-	-	-
Lane Width (m)	3	3	-

Notes:

a. 45' spacing is required in shallow traffic-control-lane bays with cones at 15m centers.

b. Cone spacing is the minimum permitted. Where quantity or any other site-specific reason dictates the spacing must be reduced accordingly.

c. The optimum lane width for all classes of vehicles is 3.3m. This may be reduced to a minimum of 3m, below this, HOV4 and buses must be maneuvered past the worse. The absolute minimum lane width, if only cars and light vehicles are present is 2.6m. Refer to Chapter 6 paragraph 6.4.4.1 to 6.4.4.2.


	ROAD ZONE
	SIGN MARKER
	WORKS AREA
	LONGITUDINAL SAFETY ZONE
	LATERAL SAFETY ZONE
	EXCLUSION ZONE

- ROAD CLOSURE POINT
- NO DETOUR PROVIDED FOR ANY LOCAL ACCESS TRAFFIC ON THE R726
- TO PREVENT UNSUITABLE TRAFFIC FLOWS ON LOCAL ROADS
- TO BE READ IN CONJUNCTION WITH FULL SUITE OF DRAWINGS ISSUED FOR PHASES 1&2 CLOSURE

[illegible]

TITLE: R726 ROAD CLOSURE PHASES 1&2
ROAD CLOSURE - DETAIL D

26862814-TM-DR-0001d	REVISION: 0	CATEGORY: PLANNING	DATE: 21/01/2026
OWNER: NW	CHECKED:	BD	SCALE AT A3: NTS

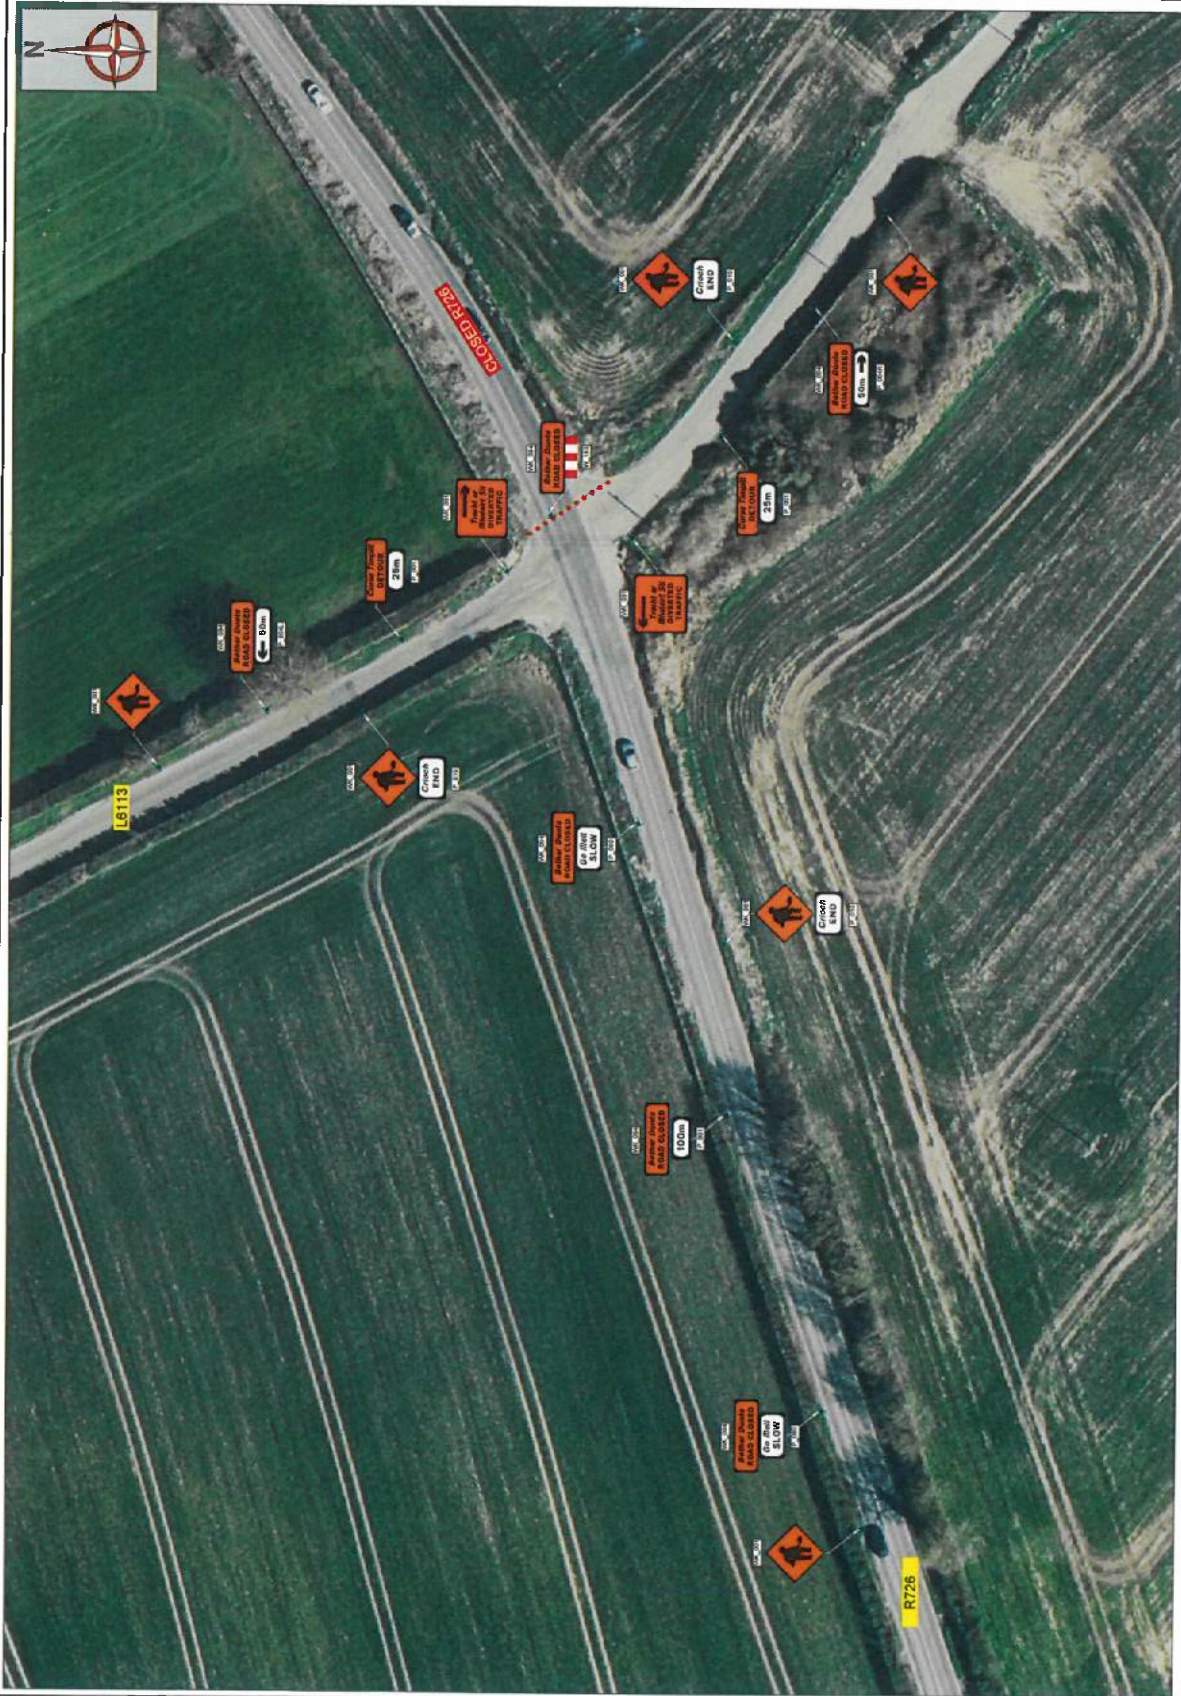[illegible]

- f) THE TTM DRAWING HAS BEEN DOWNGRADED AS PER THE PARAMETERS SET OUT IN MEASURES AND SIGNS FOR HANDWORKS 2016 FOR ANY OTHER CLASSIFICATION OF ROAD WHICH IS NOT INTENDED TO BE USED ON ANY OTHER TYPE OF ROAD.
- g) ANY REVISIONS/CHANGES TO THE DOCUMENT ARE NOT TO BE MADE.
- h) THE TTM DRAWING IS NOT TO BE INSTALLED WHEN TRIPS HAVE BEEN TAKEN AND RESULT IN THE APPROPRIATE LIMITS SET OUT IN DTTAS CHAPTER 6.
- i) THE DESIGNER ACCEPTS NO RESPONSIBILITY FOR THE RESULTS WHERE THE TTM DRAWING IS USED FOR ANY OTHER TYPE OF TTM CREATION GUIDANCE HAVE NOT BEEN ADHERED TO IN THEIR ENTIRETY.
- j) ANY ALTERATION OTHER THAN BY THE DESIGNER REDUCES THE TTM DRAWING AND INFORMATION HEREIN VOID.

CHAPTER 8 - ROAD LEVEL 2(i) 80km/h

Design Parameters	TYPE A	TYPE B	TYPE C
Advance Warning Signs	>12 hours	<12 hours	<12 hours
Sign Size (mm)	600	600	600
Sign Visibility (m)	80	80	80
No. of Signs	4	3	3
Cumulative Distance (m)	480	480	480
Distance between Advance Warning Signs (m)	120	120	120
Lane Taper Rate	1 in 40	1 in 40	1 in 40
Hard Shoulder Taper Rate	1 in 40	1 in 40	1 in 40
Cone Height (mm)	750	750	750
Taper Spacing (m)	12	12	12
Longitudinal Spacing (m)	12	12	12
Lane Spacing (m)	6	6	6
Longitudinal Spacing (m)	24	24	24
Safety Zones	45	45	45
Longitudinal (m)	1.2	1.2	1.2
Lateral (m)	1.2	1.2	1.2
Lane Width (m)	3	3	3


Notes:
 A. 40' taper is required in advance of the road closure with cones at the corners.
 B. The cones must be placed in the correct position, with the cones at the corners of the road closure.
 C. The cones must be placed in the correct position, with the cones at the corners of the road closure.

- KEY:
- ROAD CONE
 - SEMI-MARKER
 - WORKS AREA
 - LONGITUDINAL SAFETY ZONE
 - LATERAL SAFETY ZONE
 - EXCLUSION ZONE

SITE SPECIFIC DRAWING NOTES:

- EASTERN RELIEF ROAD JUNCTION OF R726
- PURPOSE IS TO GIVE FINAL REPEAT ADVANCE WARNING OF THE R726 ROAD CLOSURE AT THE LAST AVAILABLE CONVENIENT POINT FOR HGV TO BE READ IN CONJUNCTION WITH FULL RATE OF DRAWINGS ISSUED FOR PHASES 1&2 CLOSURE

REV:	DESCRIPTION:	BY:	DATE:
PROJECT:	21/050 FRAMEWORK		
TITLE:	R726 ROAD CLOSURE PHASES 1&2 ROAD CLOSURE - DETAIL C		
DRAWING NO:	26862814-TM-0001c_v2		
REVISION:	0	CATEGORY:	PLANNING
DRAWN:	NW	CHECKED:	BD
		DATE:	24/02/2026
		SCALE AT A3:	NTS

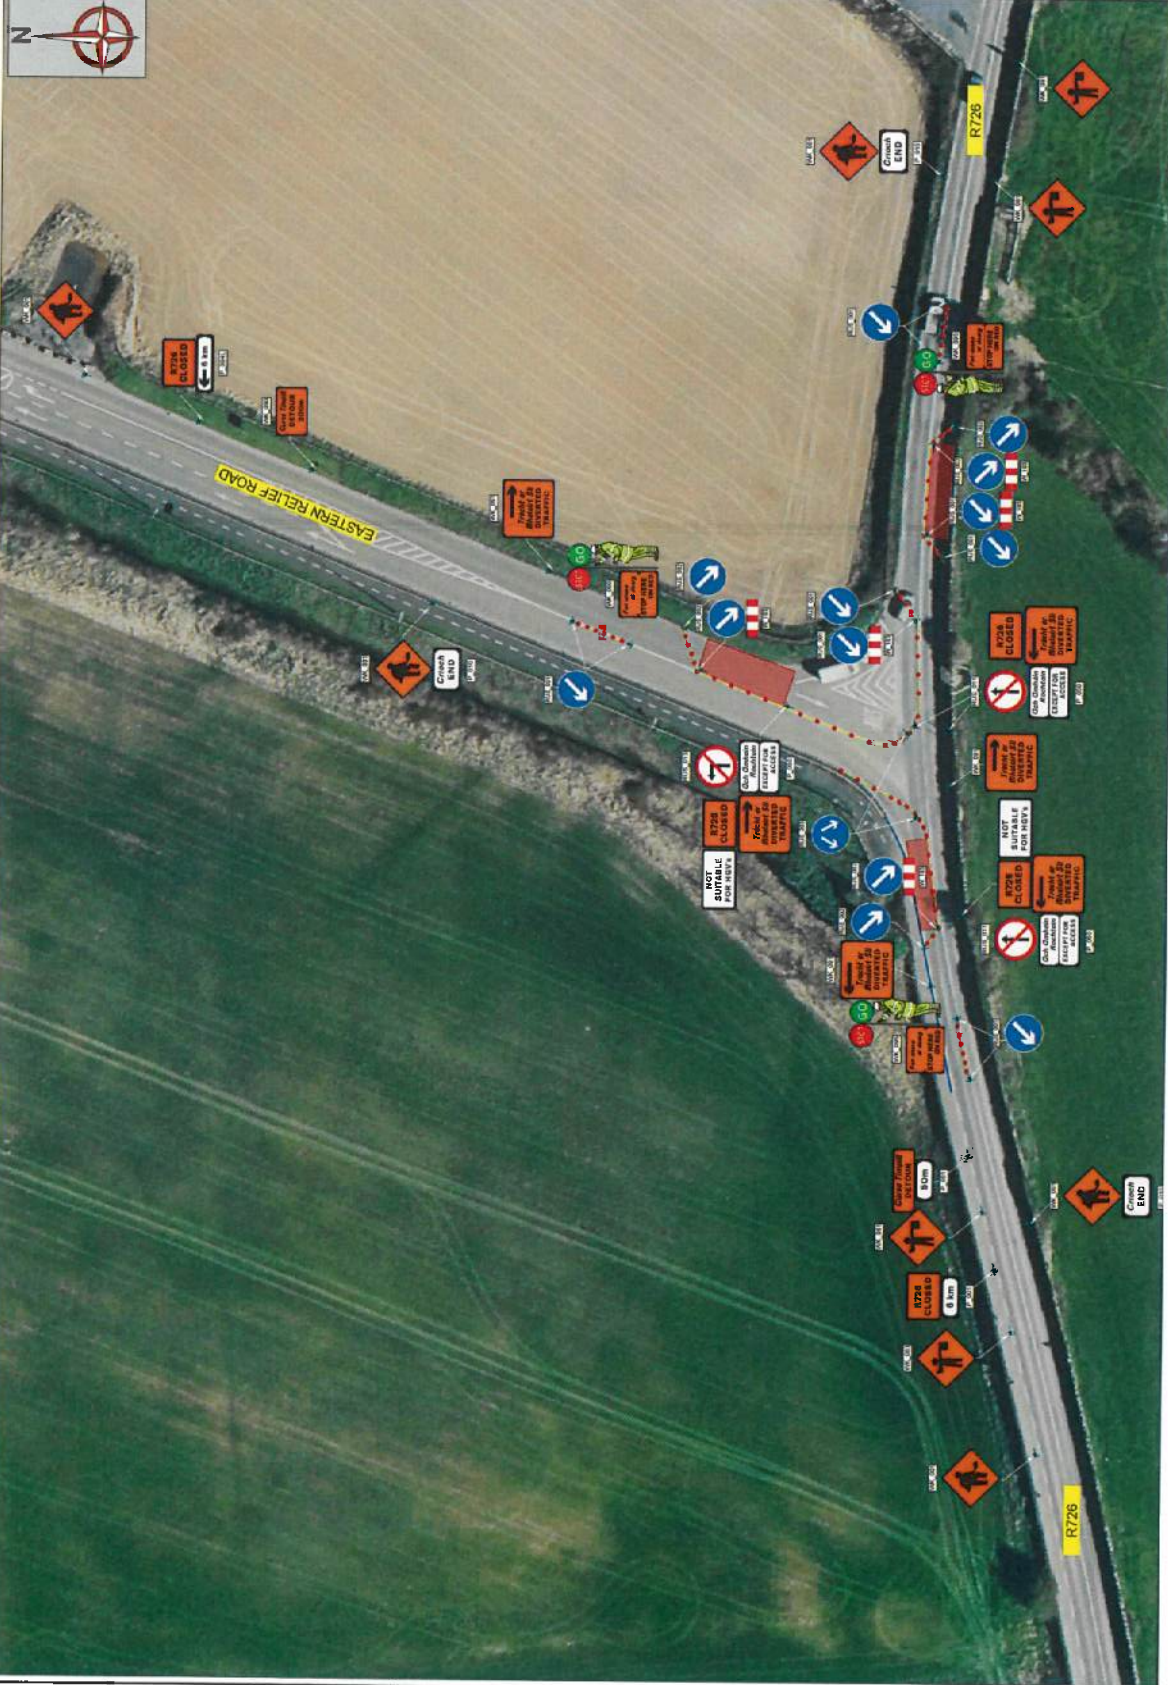

NOTES:

- ALL INFORMATION CONTAINED IN THIS TTM DRAWING SHOULD BE CHECKED AGAINST THE EXISTING ROAD GEOMETRY TO ENSURE THAT THIS TRAFFIC MANAGEMENT DRAWING IS AS PER CURRENT CONDITIONS.
- THE CONTRACTOR IS REQUIRED TO HAVE CARRIED OUT A DYNAMIC ON-SITE RISK ASSESSMENT TO ENSURE THAT THE CONDITIONS REFLECT THOSE CONSIDERED FOR THE DESIGN.
- ALL WORKS ARE TO BE CARRIED OUT IN ACCORDANCE WITH THE ROADWORKS ACT AND LOCAL AUTHORITY REQUIREMENTS AND BE INCLUDED IN THE SAFETY & HEALTH PLAN.
- THIS TTM DRAWING HAS BEEN DRAFTED AS PER THE PARAMETERS SET OUT IN DTAS CHAPTER 8 FOR ROADWORKS 2019 FOR LEVEL 2 ROAD CLOSURE. IT IS NOT INTENDED TO BE USED ON ANY OTHER CLASSIFICATION OF ROAD.
- THIS TTM DRAWING IS ONLY TO BE INSTALLED WHEN TRAFFIC COUNTS HAVE BEEN TAKEN AND RESULT IN THE APPROPRIATE LIMITS SET OUT IN DTAS CHAPTER 8.
- THE DESIGNER ACCEPTS NO RESPONSIBILITY FOR THE RESULTS WHERE THE CONTRACTOR'S TRAFFIC MANAGEMENT DRAWING APPLIES ONLY TO THE LOCATION, PRODUCT TYPE AND GEOMETRY OF THE ROAD OF WHICH IS SPECIFIED.
- ANY ALTERATION OTHER THAN BY THE DESIGNER RENDERING THIS TTM DRAWING VOID.
- ANY INFORMATION HEREIN VOID.



CHAPTER 8 - ROAD LEVEL 2(i) 80km/h

Design Parameters	TYPE A	TYPE B	TYPE C
Advance Warning Signs	>15 hours	<12 hours	<15 mins
Sign Size (mm)	600	600	-
Sign Visibility (m)	90	90	90
No. of Signs	4	3	-
Cumulative Distance (m)	480	360	-
Distance between Advance Warning signs (m)	120	120	-
Lane Taper Rate	1 in 40	1 in 40	-
Hard Shoulder Taper Rate	1 in 40	1 in 40	-
Core Height (mm)	750	750	-
Taper Spacing (m)	3	3	-
Longitudinal Spacing (m)	12	12	-
Lamp (full beam only)	8	6	-
Taper Spacing (m)	24	24	-
Longitudinal Spacing (m)	45	45	-
Longitudinal (m)	1.2	1.2	-
Lateral (m)	3	3	-
Lane Width (m)	3	3	-

Notes:
A, C, Upper is required at double kerbside locations with correct 40, 50, 60, 18240

CHAPTER 8 - ROAD LEVEL 2(i) 80km/h

Design Parameters	TYPE A 24 hrs	TYPE B 48 hrs	TYPE C ≤16 hrs
Advance Warning Signs	600	600	-
Sign Size (m)	96	96	96
Sign Spacing (m)	96	96	96
No. of Signs	430	350	-
Cumulative Distance (m)	430	350	-
Distance between Advance Warning Signs (m)	120	120	-
Taper			
Lane Taper Rate	1 in 40	1 in 40	-
Head Shoulder Taper Rate	-	-	-
Cones			
Cone Height (mm)	750	750	-
Taper Spacing (m)	3	3	-
Longitudinal Spacing (m)	12	12	-
Lanes (both ways only)			
Taper Spacing (m)	6	6	-
Longitudinal Spacing (m)	24	24	-
Safety Zones			
Longitudinal (m)	46	46	-
Lateral (m)	1.2	1.2	-
Lanes (minimum)			
Lane Width (m)	3	3	-

A. 45 taper is required at shoulder traffic-controlled layouts with curves at 50m centres.

C. An upper is required at shoulder height-controlled layouts with curves at 10 m centres.
D. Curbs should be 150 mm maximum permitted. Where geometry or any other site-specific reason dictates the spacing shall be reduced accordingly.
E. The optimum lane width for all types of vehicles is 3.2 m. This may be reduced to a minimum of 3 m. Below 3 m, HGVs and buses must be marshalled past the works. The absolute minimum lane width, if only cars and light vehicles are present, is 2.5 m. Refer to Chapter 6, Paragraphs 6.4.3.1 to 6.4.3.3.

	ROAD CONE
	SIGN MARKER
	WORKS AREA
	LONGITUDINAL SAFETY ZONE
	LATERAL SAFETY ZONE
	EXCLUSION ZONE

- N80 JUNCTION OF R726
- PURPOSE IS TO GIVE ADVANCE WARNING OF THE R226 ROAD CLOSURE AT THE MOST CONVENIENT POINT FOR HGV TRAFFIC
- TO BE READ IN CONJUNCTION WITH FULL SUITE OF DRAWINGS ISSUED FOR PHASES 1&2 CLOSURE


[illegible]

21/050 FRAMEWORK

TITLE: R726 ROAD CLOSURE PHASES 1&2
ROAD CLOSURE - DETAIL A

DRAWING NO: 26862614-TM-DR-0001a

REVISION:	0	CATEGORY:	PLANNING	DATE:	21/01/2026
DRAWN:	NW	CHECKED:	BD	SCALE AT A3:	NTS

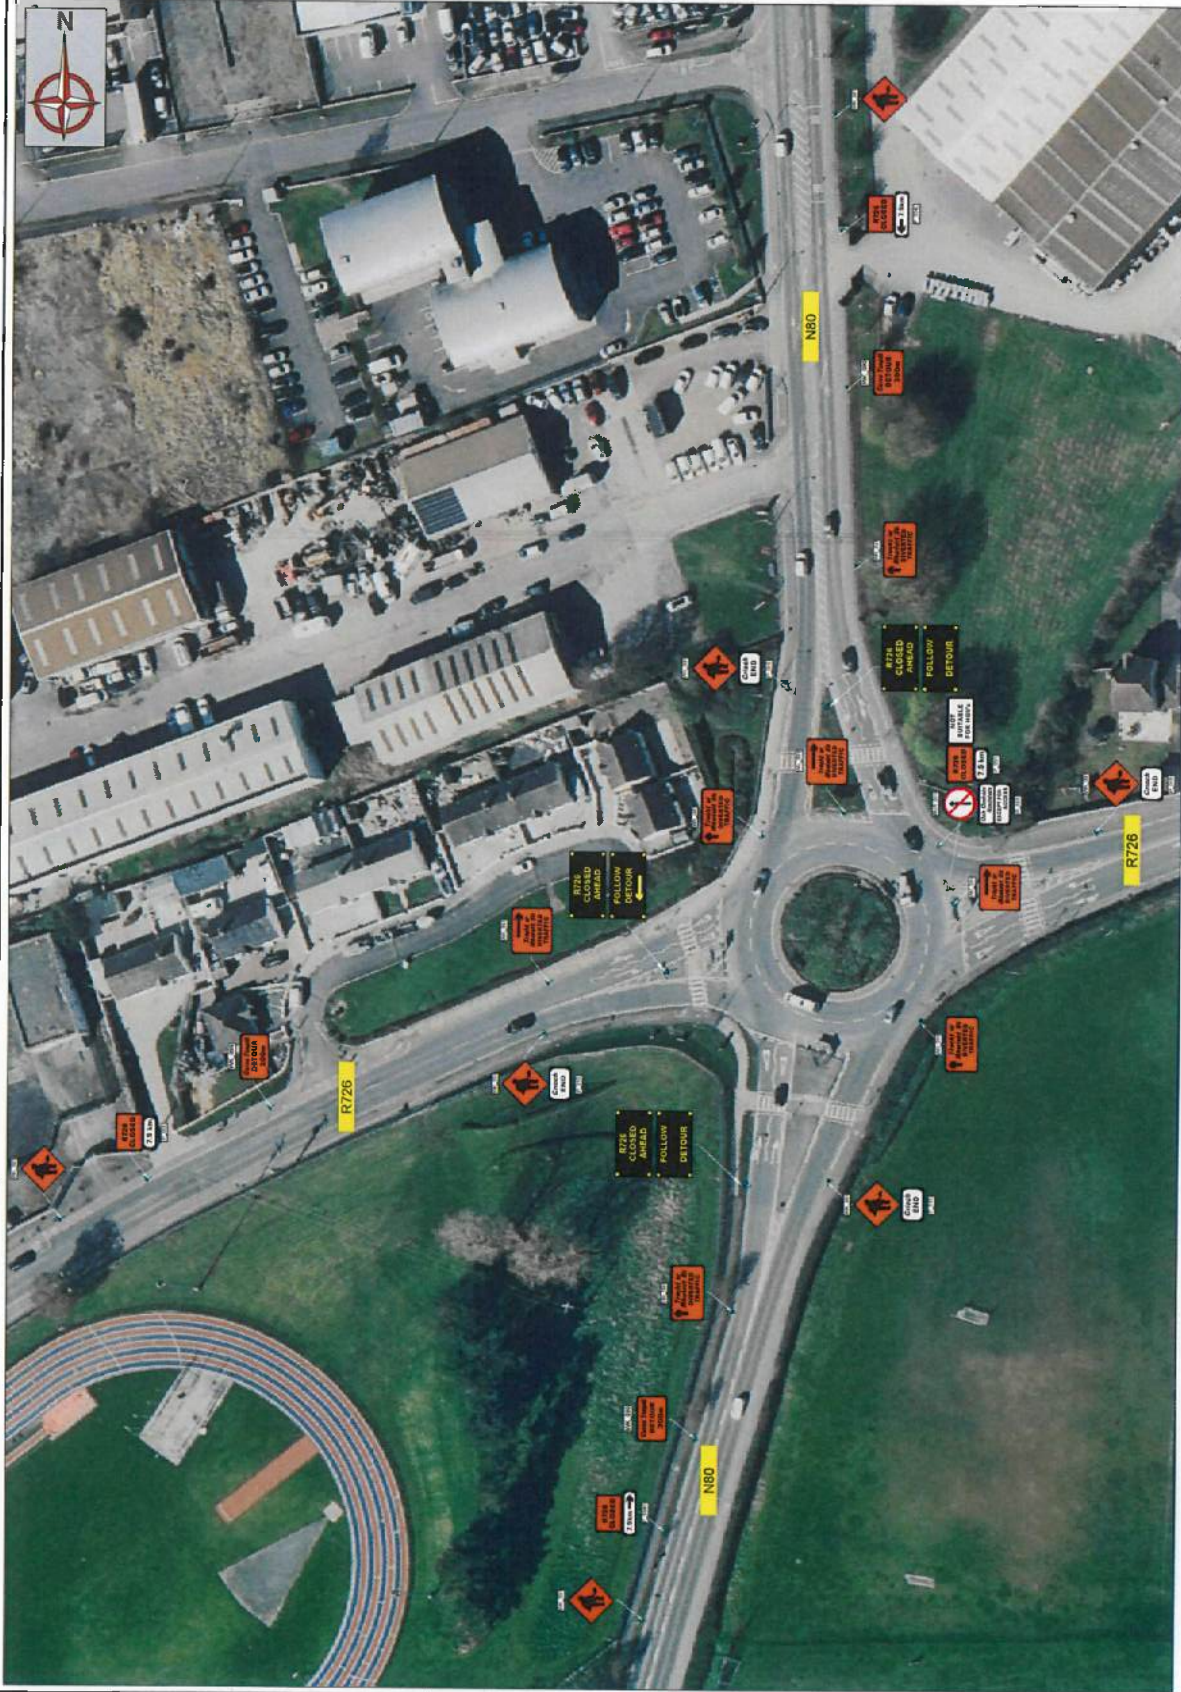

A) ALL INFORMATION CONTAINED IN THIS TTM DRAWING SHOULD BE CHECKED AGAINST THE EXISTING ROAD GEOMETRY TO ENSURE THAT THIS TRAFFIC MANAGEMENT DRAWING IS AS PER CURRENT CONDITIONS.

- b) THE CONTRACTOR IS REQUIRED TO HAVE CARRIED OUT A DYNAMIC ON-SITE RISK ASSESSMENT PRIOR TO THE INSTALLATION OF ANY SIGNAGE AND TO ENSURE THAT THE CONDITIONS REFLECT THOSE CONSIDERED FOR THE DESIGN.
- c) ALL WORKS ARE TO BE CARRIED OUT IN ACCORDANCE WITH GOVERNING BODY AND LOCAL AUTHORITY REQUIREMENTS AND BEING IN FULL COMPLIANCE WITH THE TFM DRAWINGS HAS BEEN DRAFTED AS PER THE PARAMETERS SET OUT IN PART CHAPTER 8 OF THE TRAFFIC SIGNS MANUAL. TEMPORARY TRAFFIC MEASURES AND ROADWORKS MUST BE DESIGNED TO COMPLY WITH THE TRAFFIC LIGHTS AND ARROWS INTENDED TO BE USED ON ANY GIVEN ROAD. THIS DOCUMENT AND ITS ATTACHMENTS INTEND TO BE USED ONLY AS A GUIDE TO THE SPECIFICATIONS OF THE TRAFFIC MANAGEMENT PROJECT SITE SPECIFIC TRAFFIC MANAGEMENT DRAWINGS APPLIES ONLY TO THE LOCATION, PROJECT TYPE AND GEOMETRY OF THE ROAD OF WHICH IS SPECIFIED THEREIN.

F) THIS TTM DRAWING HAS BEEN DRAFTED AS PER THE PARAMETERS SET OUT IN DTIS CHAPTER 8 OF THE TRAFFIC SIGNS MANUAL TEMPORARY TRAFFIC MEASURES AND SIGNS FOR ROADWORKS 2018 FOR LEVEL 2 ROADS ONLY. AND AS SUCH IS NOT INTENDED TO BE USED ON ANY OTHER CLASSIFICATION OF ROAD.

- g) ANY REPRODUCTION OR COPYING OF THIS DOCUMENT IS PROHIBITED.
- h) THIS DRAWING IS ONLY TO BE INSTALLED WHEN TRAFFIC COUNTS HAVE BEEN TAKEN AND RESULT IN THE APPROPRIATE LIMITS SET OUT IN THIS CHAPTER.
- i) THE DESIGNER ACCEPTS NO RESPONSIBILITY FOR THE RESULTS WHERE CHAPTER 4 TTM DESIGN GUIDANCE AND TTM OPERATION GUIDANCE HAVE NOT BEEN ADHERED TO IN THEIR ENTIRETY.
- j) ANY ALTERATION OTHER THAN BY THE DESIGNER RENDERS THIS TTM DRAWING AND INFORMATION HEREON VOID.

CHAPTER 8 - ROAD LEVEL 2(i) 80km/h

Design Parameters	TYPE A Advancing Sigs	TYPE B Advancing Sigs	TYPE C Advancing Sigs
Sign Size (mm)	800	600	500
Sign Width (mm)	500	300	300
No. of Signs	4	3	3
Cumulative Distance (m)	460	300	-
Distance between Advance Warning Signs (m)	120	120	-
Target	1 in 40	1 in 40	1 in 40
Core Height (mm)	750	750	750
Longitudinal Spacing (m)	12	12	12
Transverse Spacing (m)	12	12	12
Longitudinal Spacing (m)	24	24	24
Longitudinal (m)	45	45	45
Lateral (m)	1.2	1.2	1.2
Lane Width (m)	3	3	3

Notes:

- As above, it is required that all vehicle left-to-frontal impacts will comply with the criteria.
- Close spacing is the maximum permitted. Where geometry or any other site-specific reason dictate the spacing shall be reduced accordingly.
- The optimum time width for all crashes is 0.25s. This may be reduced to a minimum of 0.1s. Reduce 0.1s. HGVs and buses must be incorporated into the tests. The acceptable numbers here adds, if only cars and light vehicles are present, is 2.5m. Refer to Chapter 9 paragraph 4.4.3.1 to 4.4.3.2.

- | | |
|---|--------------------------|
|  | ROAD CONE |
|  | SIGN MARKER |
|  | WORKS AREA |
|  | LONGITUDINAL SAFETY ZONE |
|  | LATERAL SAFETY ZONE |
|  | EXCLUSION ZONE |

SITE SPECIFIC DRAWING NOTES:

- HUNTERS GREEN JUNCTION OF R726
- PURPOSE IS TO GIVE REPEAT ADVANCE WARNING OF THE R726 ROAD CLOSURE AT THE MOST CONVENIENT POINT FOR HOV TRAFFIC
- TO BE READ IN CONJUNCTION WITH FULL SUITE OF DRAWINGS ISSUED FOR PHASES 1&2 CLOSURE


[illegible]

21/050 FRAMEWORK

RR726 ROAD CLOSURE PHASES 1&2
ROAD CLOSURE - DETAIL B

DRAWING NO.:

26852614-TM-DR-0001a	REVISION: 0	CATEGORY: PLANNING	DATE: 21/01/2026
	BRAMA: NW	CHECKED: BD	SCALE AT AS: NTS

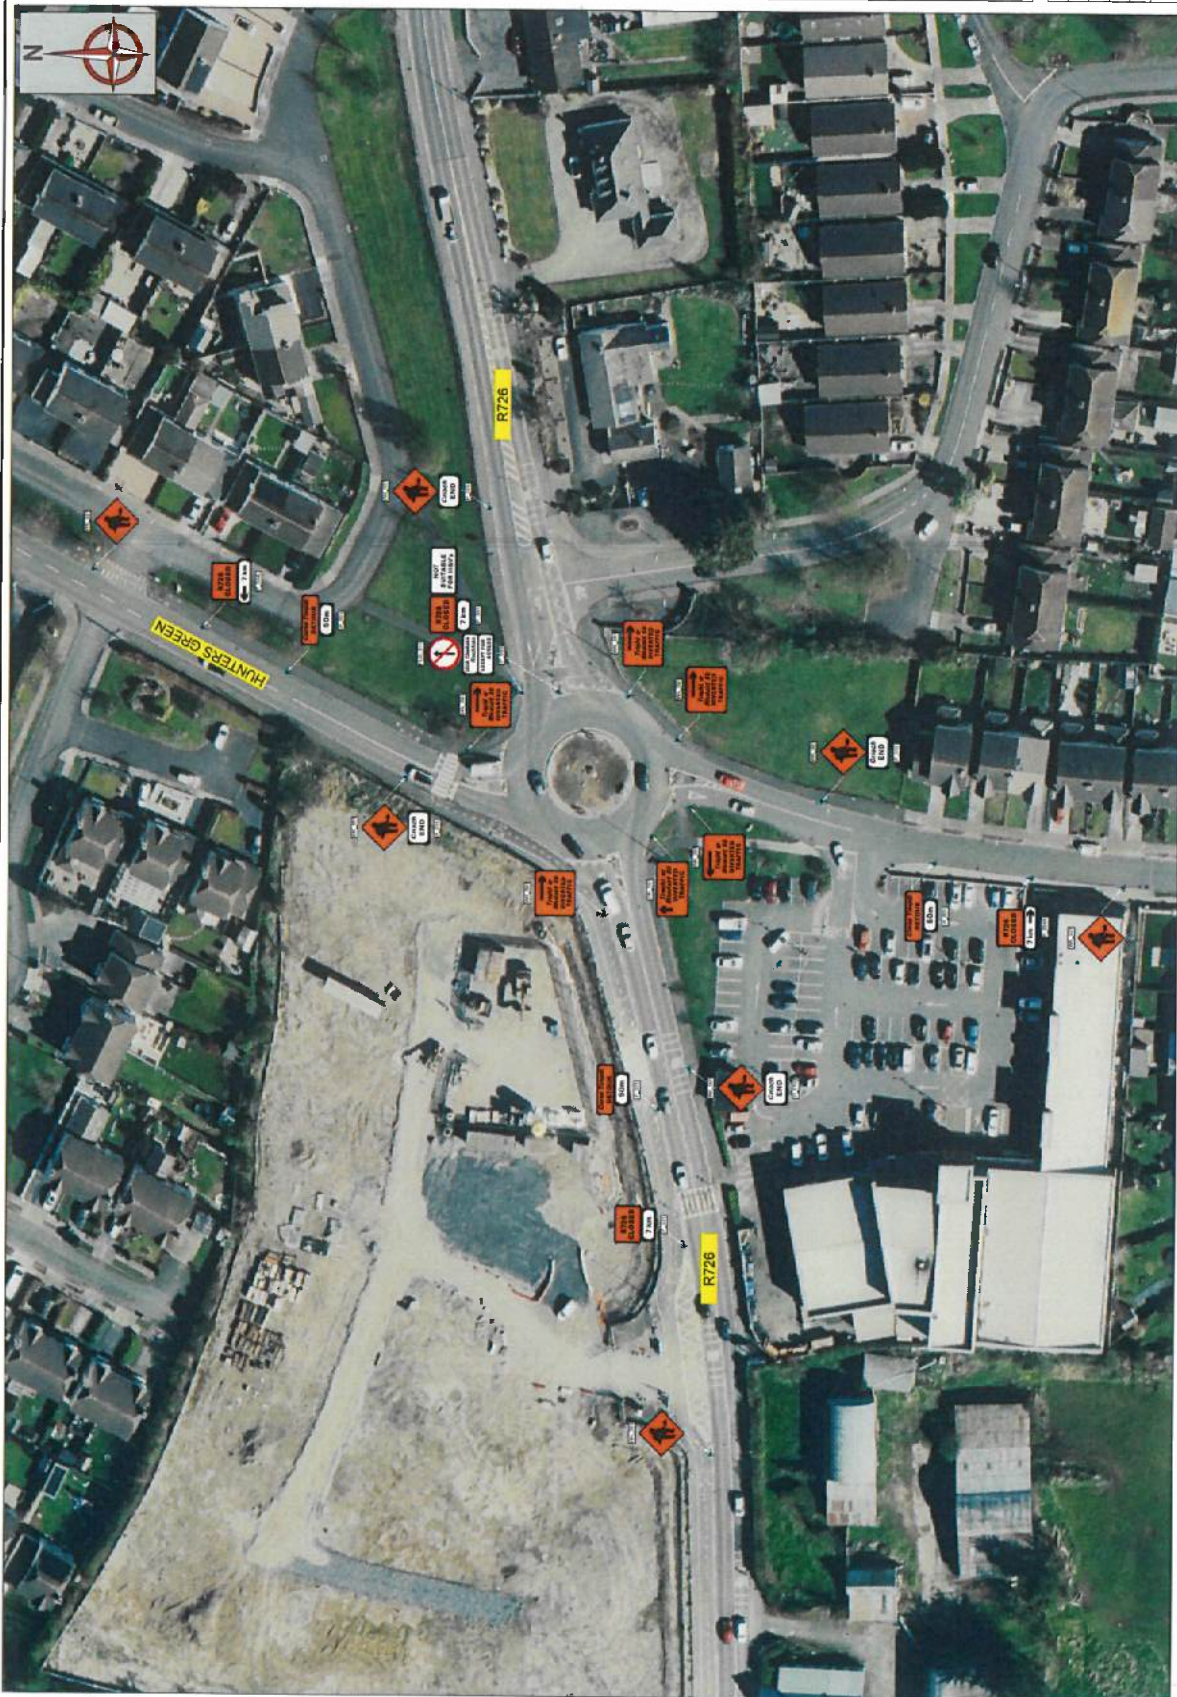

NOTES:

- ALL INFORMATION CONTAINED IN THIS DRAWING SHOULD BE CHECKED AGAINST THE EXISTING ROAD AND TITM DRAWINGS TO ENSURE THAT THIS TRAFFIC MANAGEMENT DRAWING IS A PER CURRENT CONDITIONS.
- THE CONTRACTOR IS REQUIRED TO HAVE CARRIED OUT A VISUAL ON SITE SISK ASSESSMENT PRIOR TO THE INSTALLATION OF THIS TRAFFIC WARNING. TO ENSURE THAT THE CONDITIONS REFLECT THOSE CONSIDERED FOR THE DESIGN.
- ALL WORKS ARE TO BE CARRIED OUT IN ACCORDANCE WITH A HEALTHY BODY AND LOCAL AUTHORITY REQUIREMENTS AND BE INCLUDED IN THE SAFETY & HEALTH PLAN FOR THE PROJECT. THE CONTRACTOR SHALL BE RESPONSIBLE FOR THE PROVISION OF CHAPTER 5 OF THE TRAFFIC SIGNS MANUAL. TEMPORARY TRAFFIC SIGNS FOR ROADWORKS 2016 FOR LEVEL 2 ROADWORK AND ARE SUCH AS NOT BE USED TO OBTAIN ANY OTHER CLASSIFICATION OF ROAD.
- THIS STATEMENT IS TO OBTAIN ANY OTHER CLASSIFICATION OF ROAD, TO THE LOCATION, PROJECT TYPE AND GEOMETRY OF THE ROAD WHICH IS SPECIFIED.

- [illegible]



